
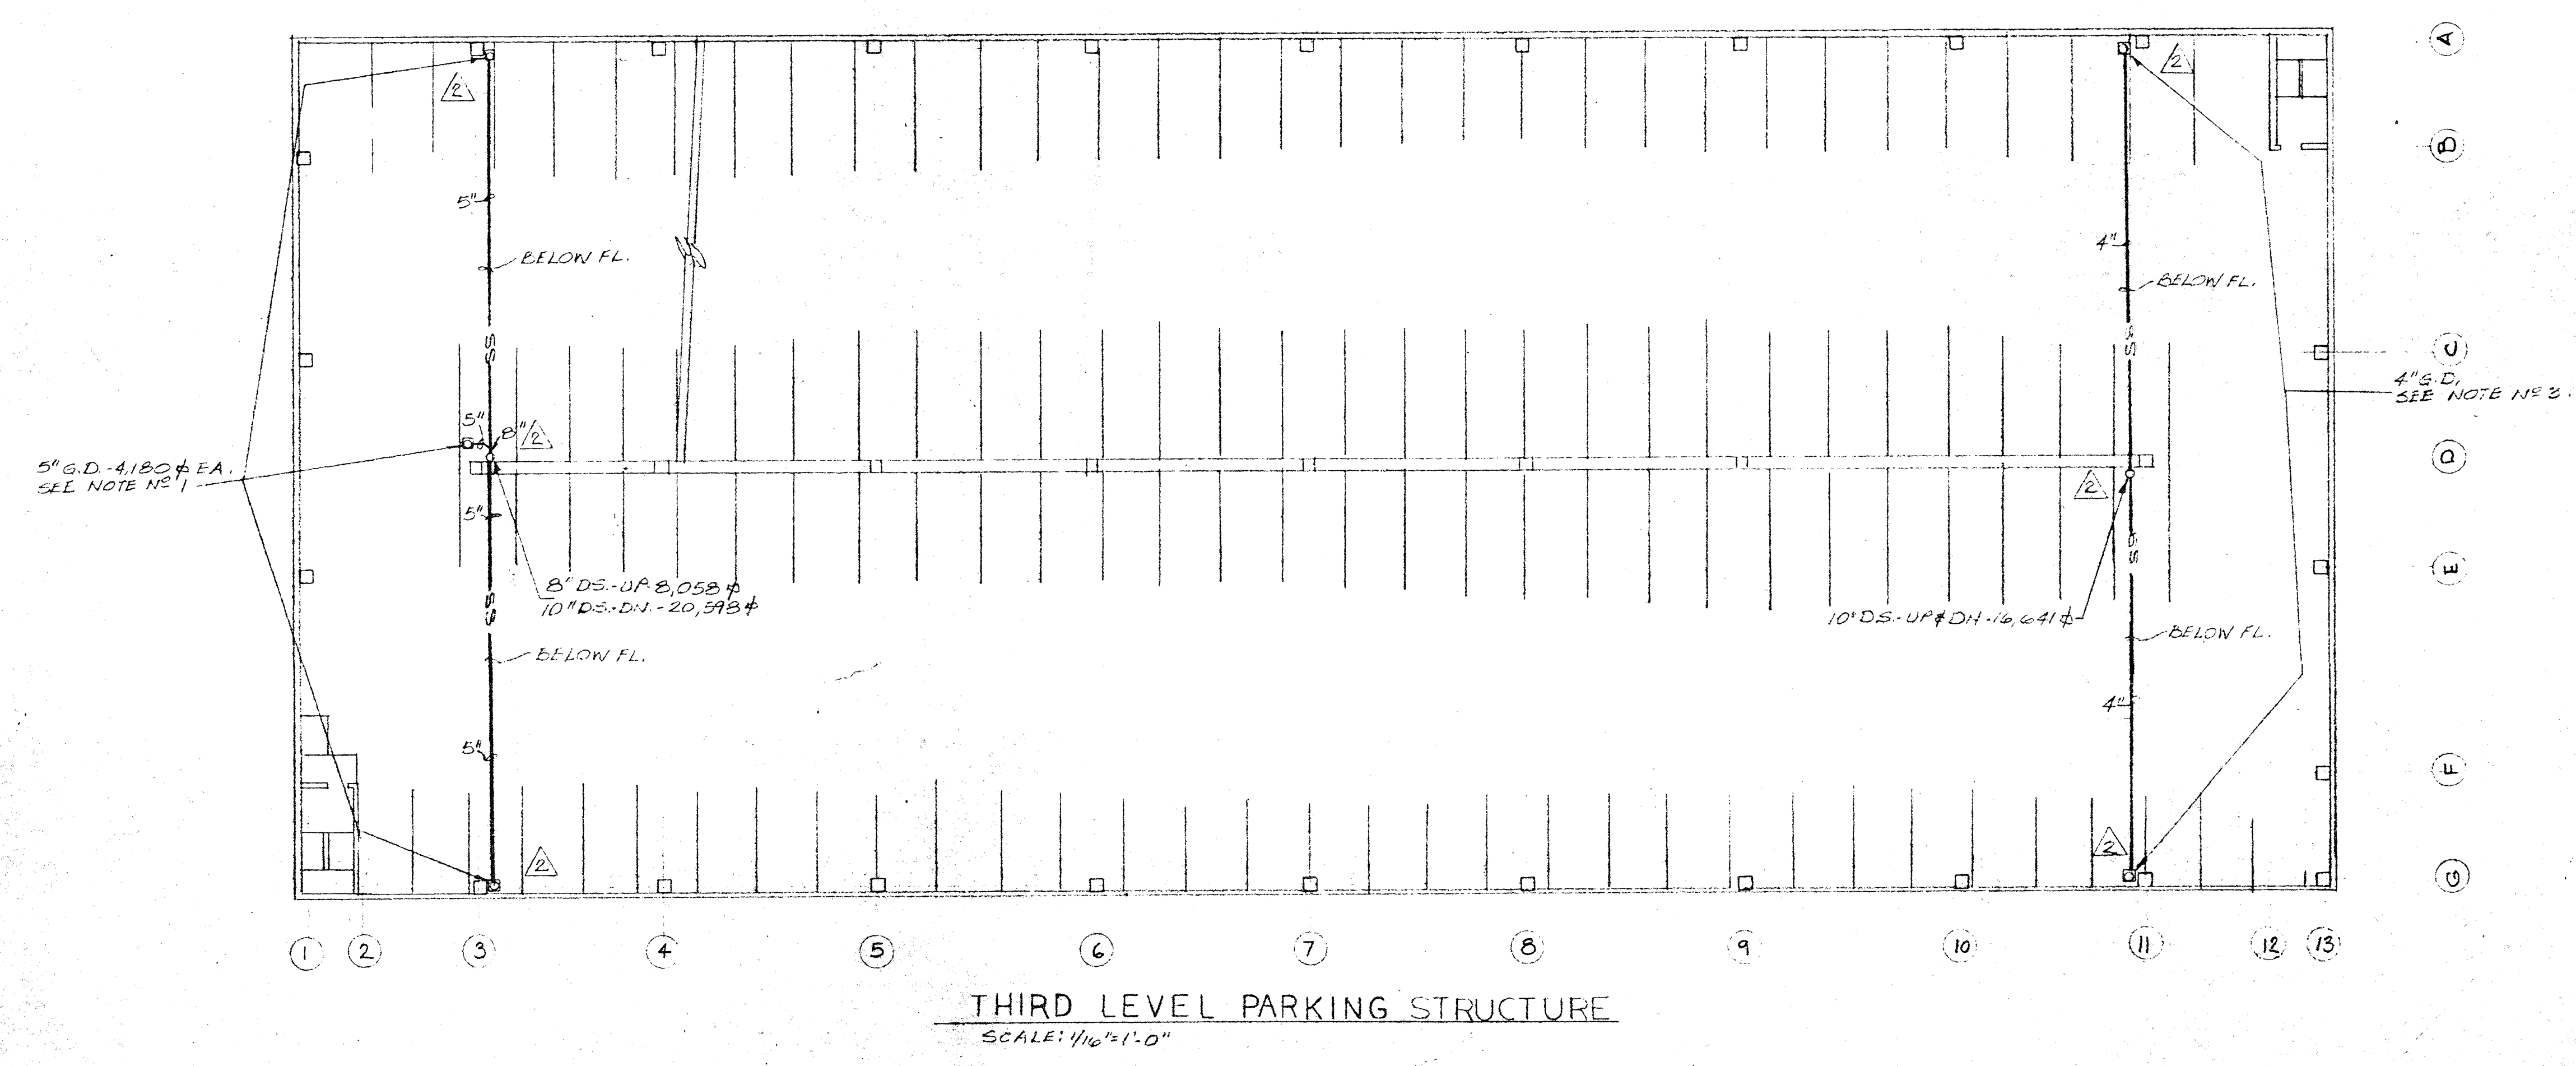


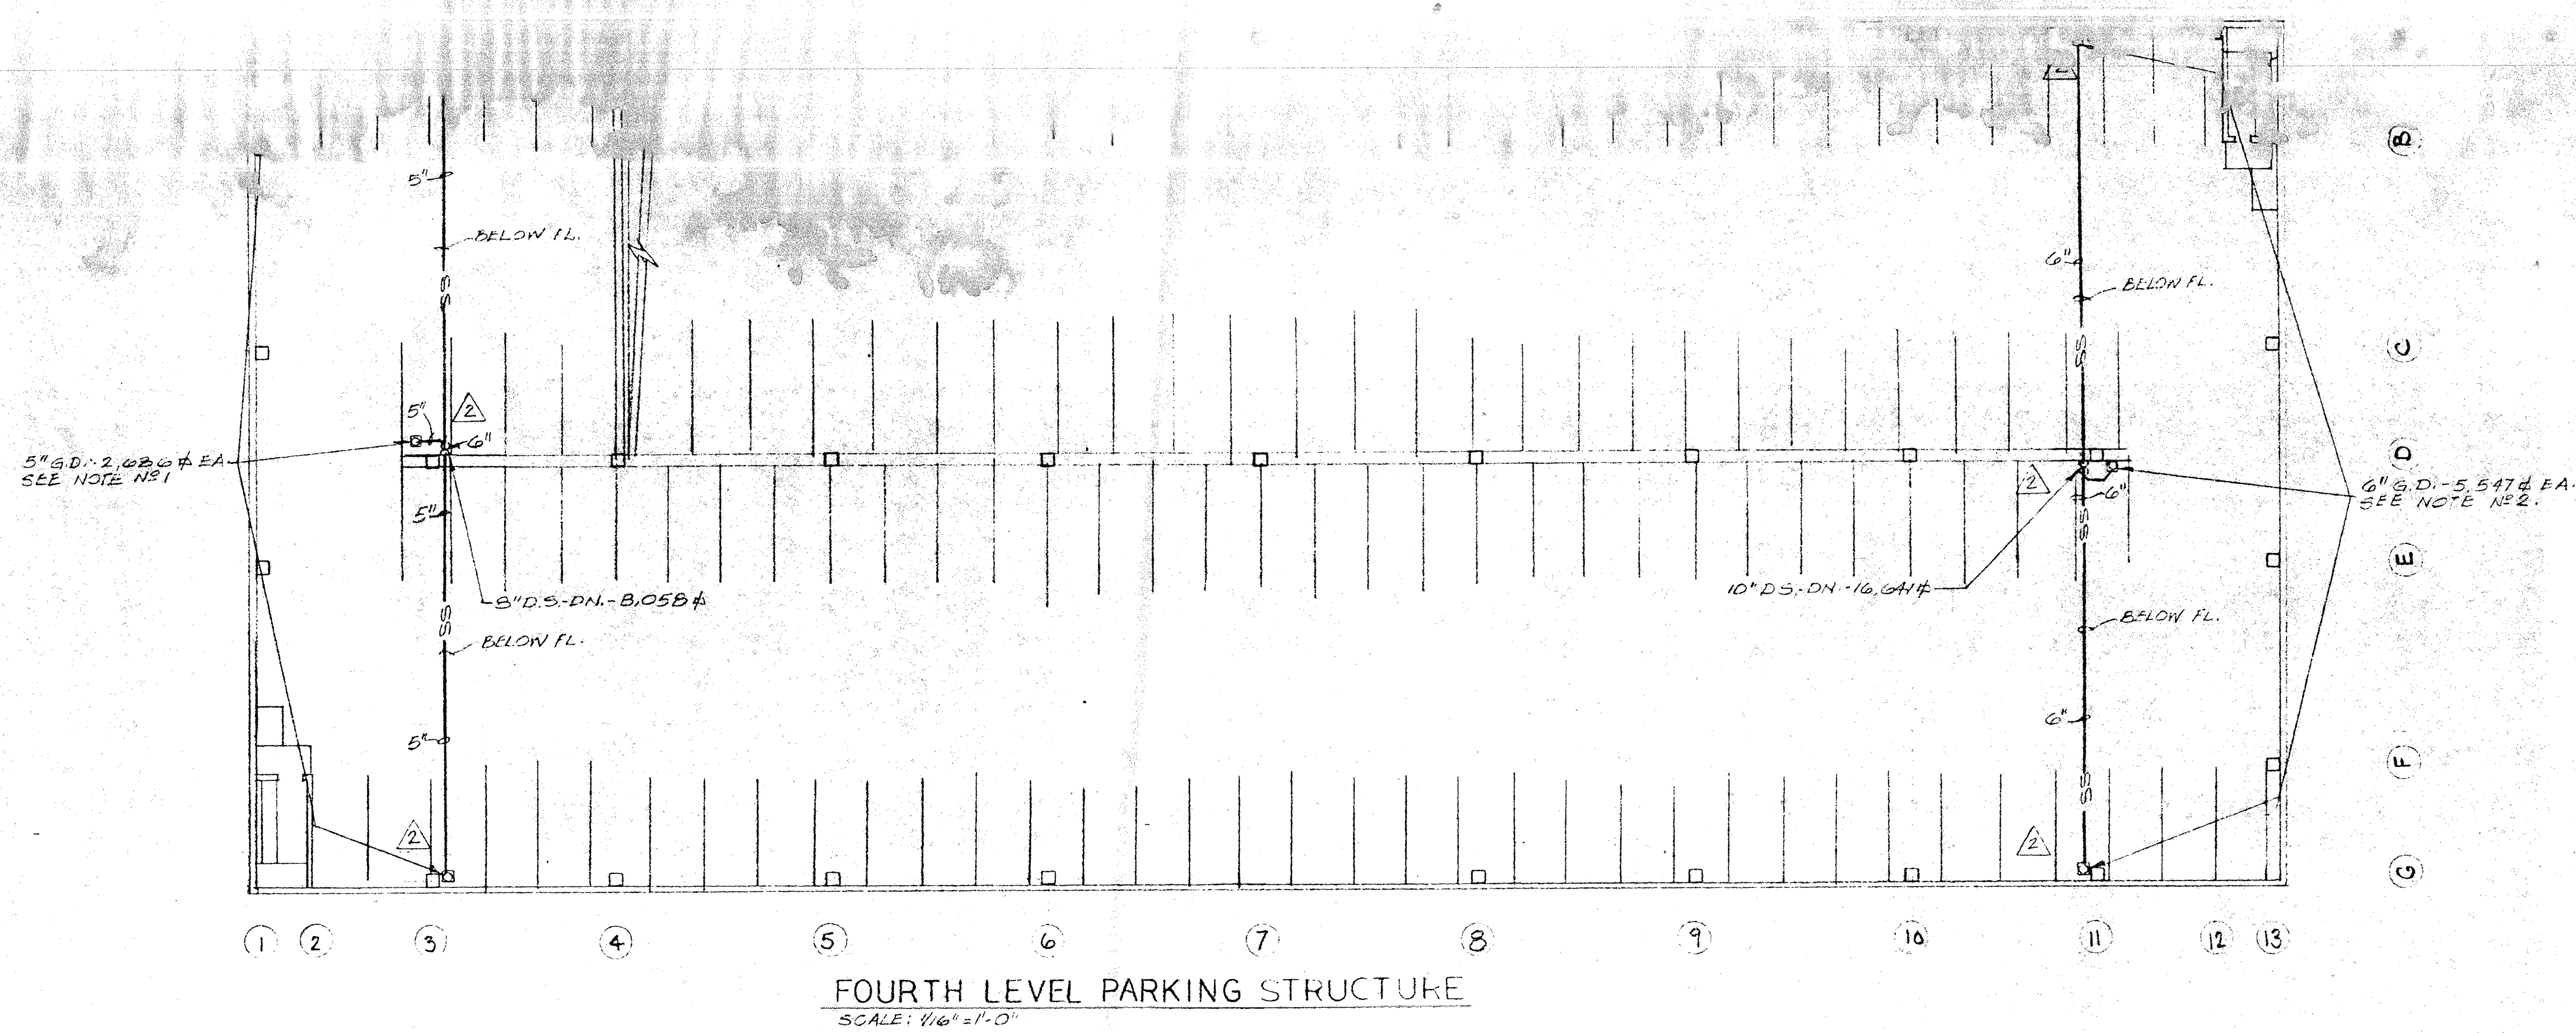

- NOTES:
1. GARAGE DRAINS TO BE JOSAM NE 31705 OR EQUAL.
 2. GARAGE DRAINS TO BE JOSAM NE 31706 OR EQUAL.
 3. GARAGE DRAINS TO BE JOSAM NE 31604 OR EQUAL.

DATE	1-10-79
PROJECT	NEW PARKING
DRAWN BY	D.L.
CHECKED BY	D.L.
IN CHARGE	D.L.
DATE	1-10-79
PROJECT	NEW PARKING
DRAWN BY	D.L.
CHECKED BY	D.L.
IN CHARGE	D.L.
DATE	1-10-79
PROJECT	NEW PARKING
DRAWN BY	D.L.
CHECKED BY	D.L.
IN CHARGE	D.L.

3-1-79

P-2